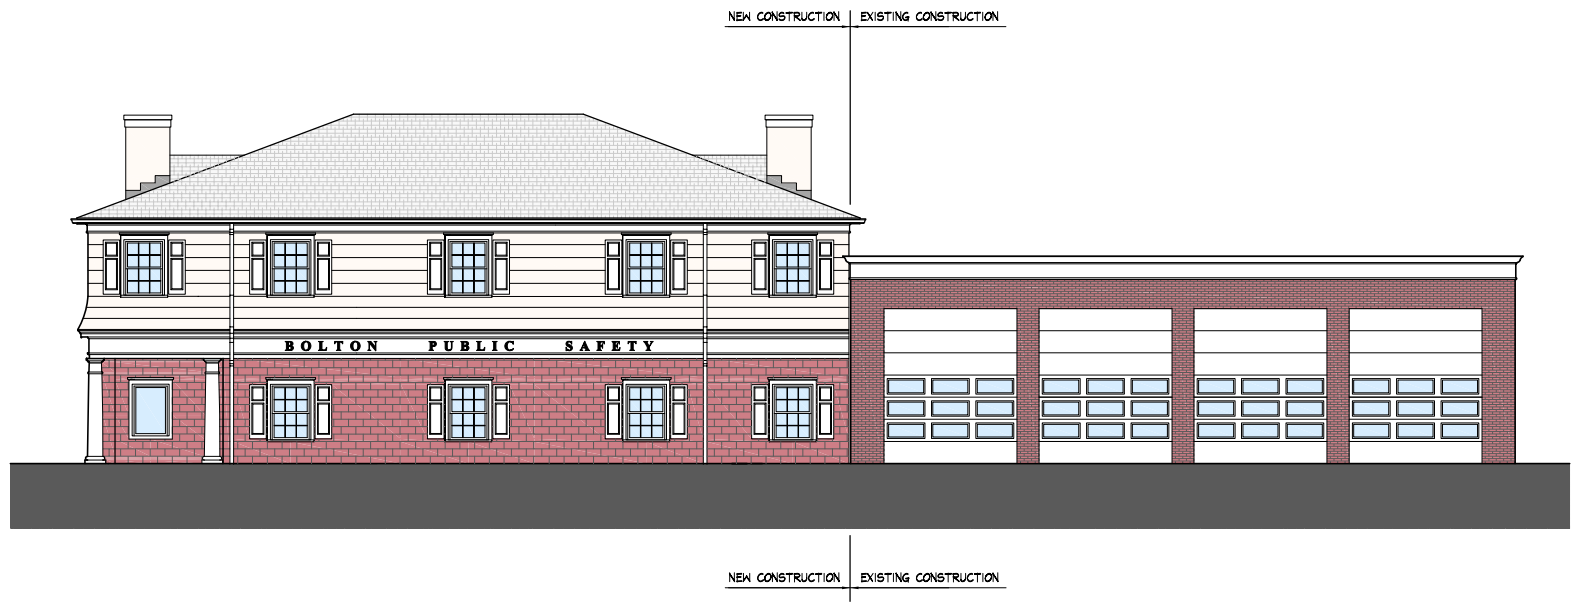

1 EAST ELEVATION - OPTION ONE
SCALE: 1/8" = 1'-0"

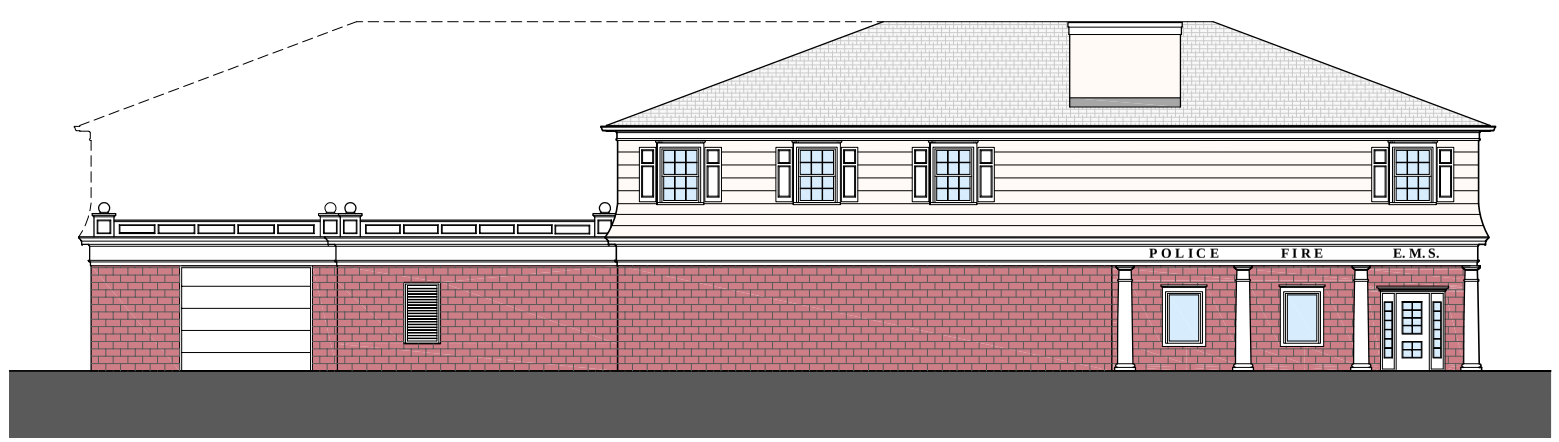

2 SOUTH ELEVATION - OPTION ONE
SCALE: 1/8" = 1'-0"

NEW PUBLIC SAFETY FACILITY FOR THE TOWN OF BOLTON

WATTAQUADOCK HILL ROAD
BOLTON, MA

JACUNSKI HUMES ARCHITECTS, LLC
15 MASSIRIO DRIVE
SUITE 101
BERLIN, CT 06037
TEL 860-828-9221
FAX 860-828-9223

ELEVATIONS
OPTION ONE

PROJ. NO. JH0725	DRAWING NO. A-3.1
SCALE: 1/8" = 1'-0"	
DATE: OCT. 3, 2007	