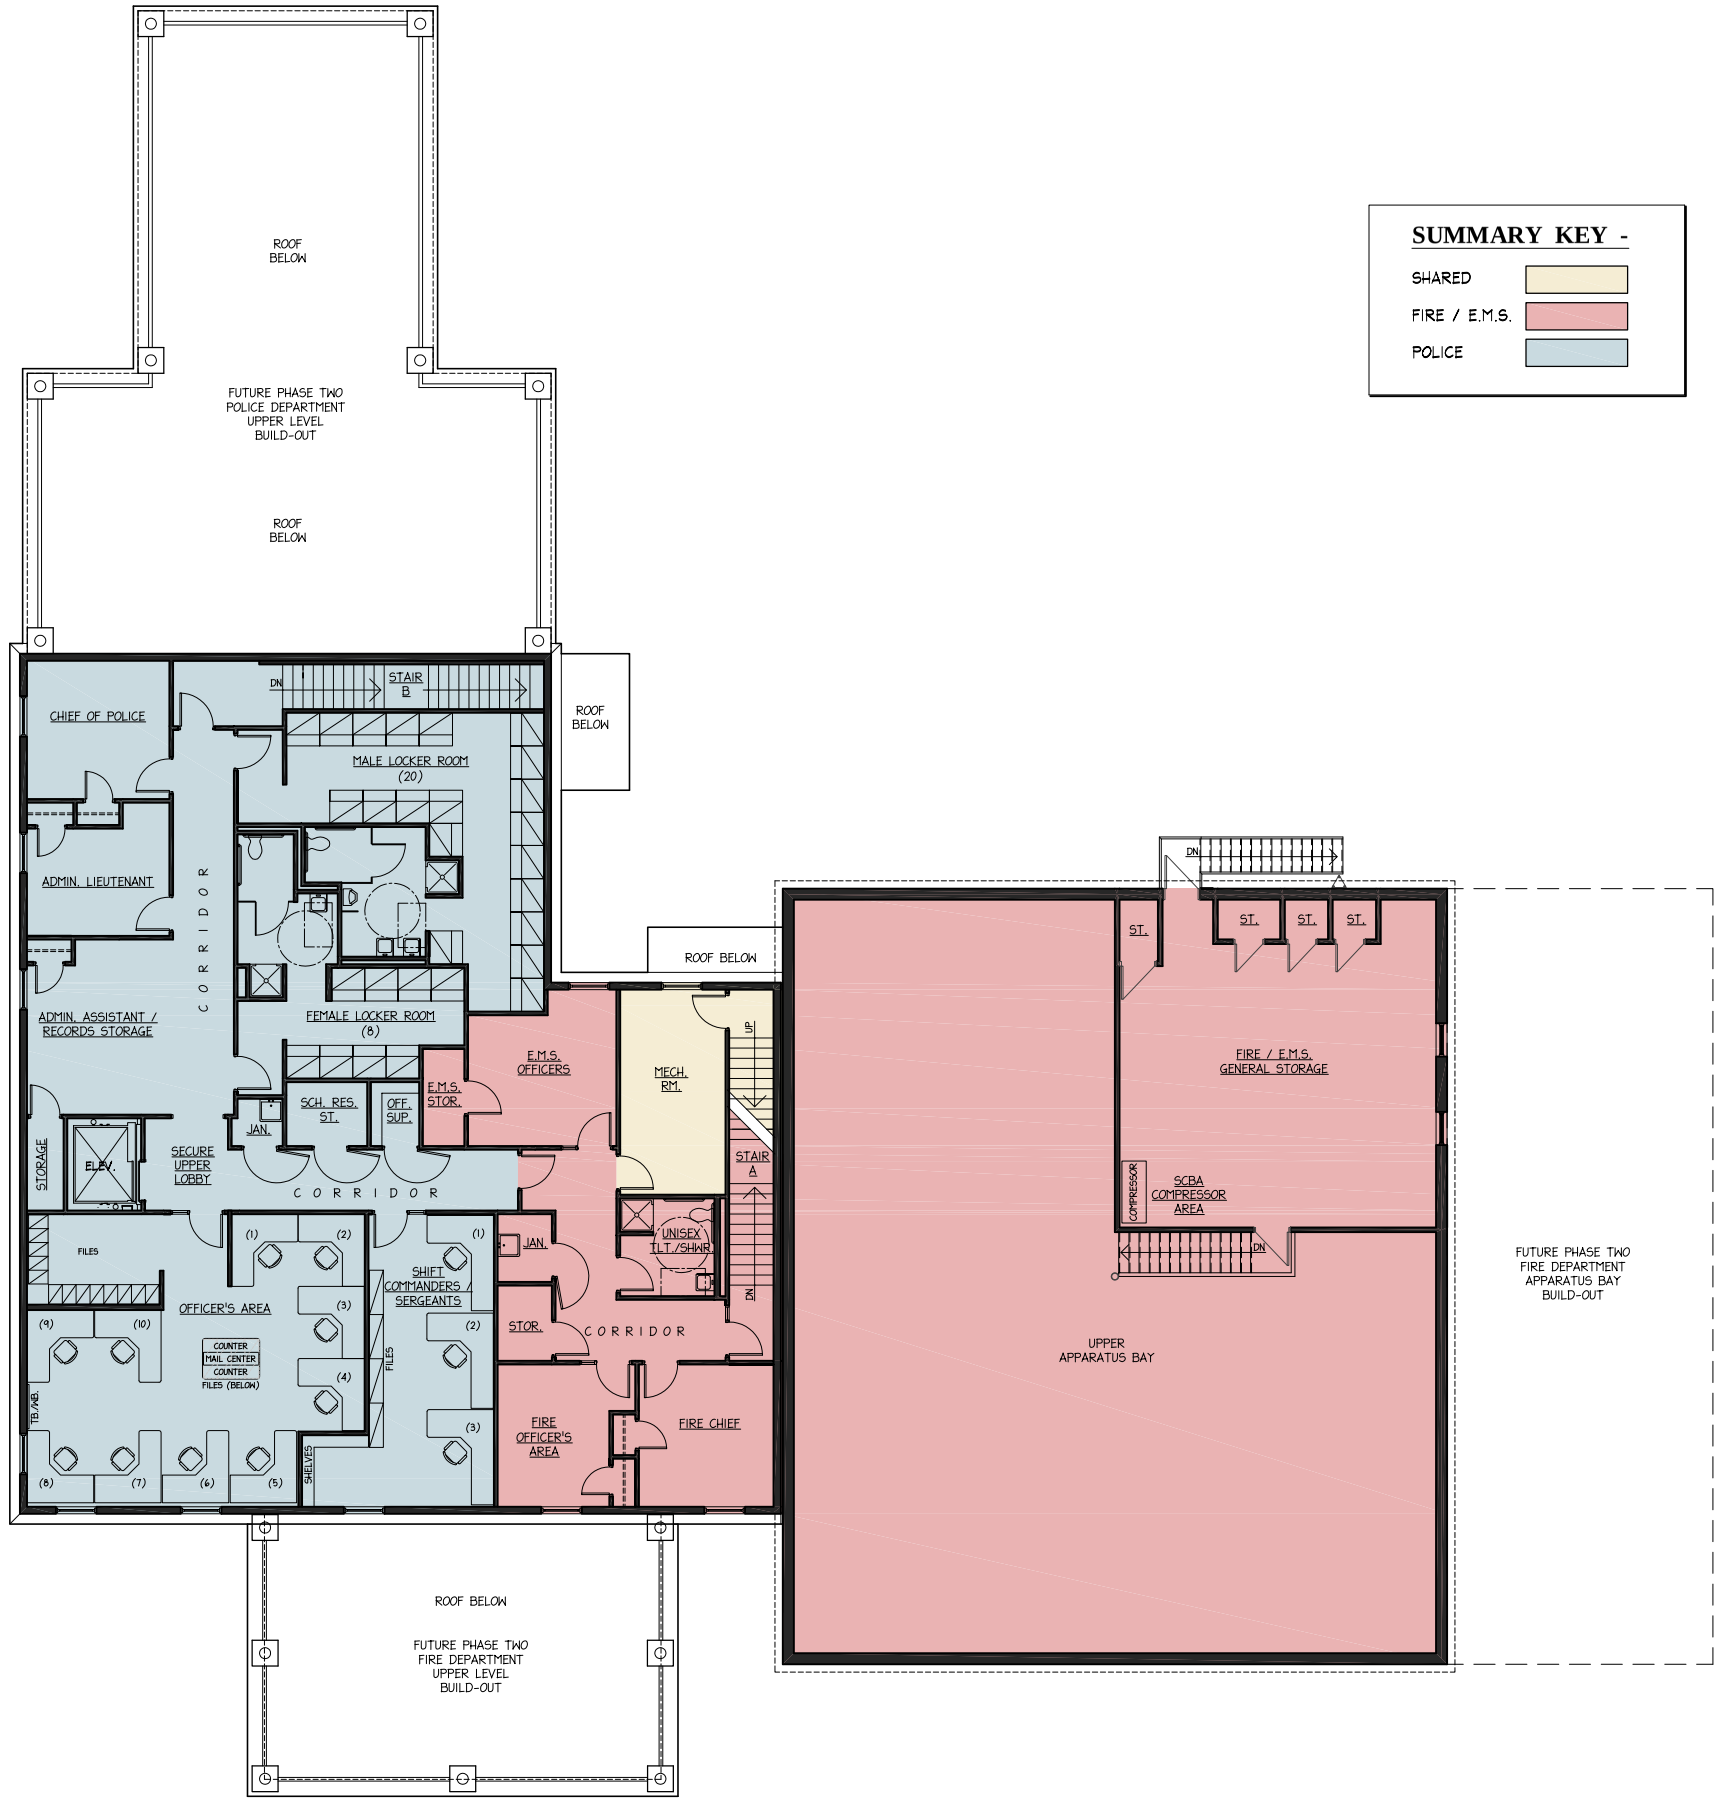

SUMMARY KEY -

- SHARED
- FIRE / E.M.S.
- POLICE

2.2 UPPER LEVEL FLOOR PLAN
SCALE: 1/8" = 1'-0"

NEW PUBLIC SAFETY FACILITY FOR THE TOWN OF BOLTON

WATTAQUADOCK HILL ROAD

BOLTON, MA

JACUNSKI HUMES ARCHITECTS, LLC
15 MASSIRIO DRIVE
SUITE 101
BERLIN, CT 06037
TEL 860-828-9221
FAX 860-828-9223

UPPER LEVEL FLOOR PLAN

OPTION TWO

PROJ. NO.	DRAWING NO.
JH0725	A-2.2
SCALE: 1/8" = 1'-0"	
DATE: OCT. 3, 2007	