J.N.2421

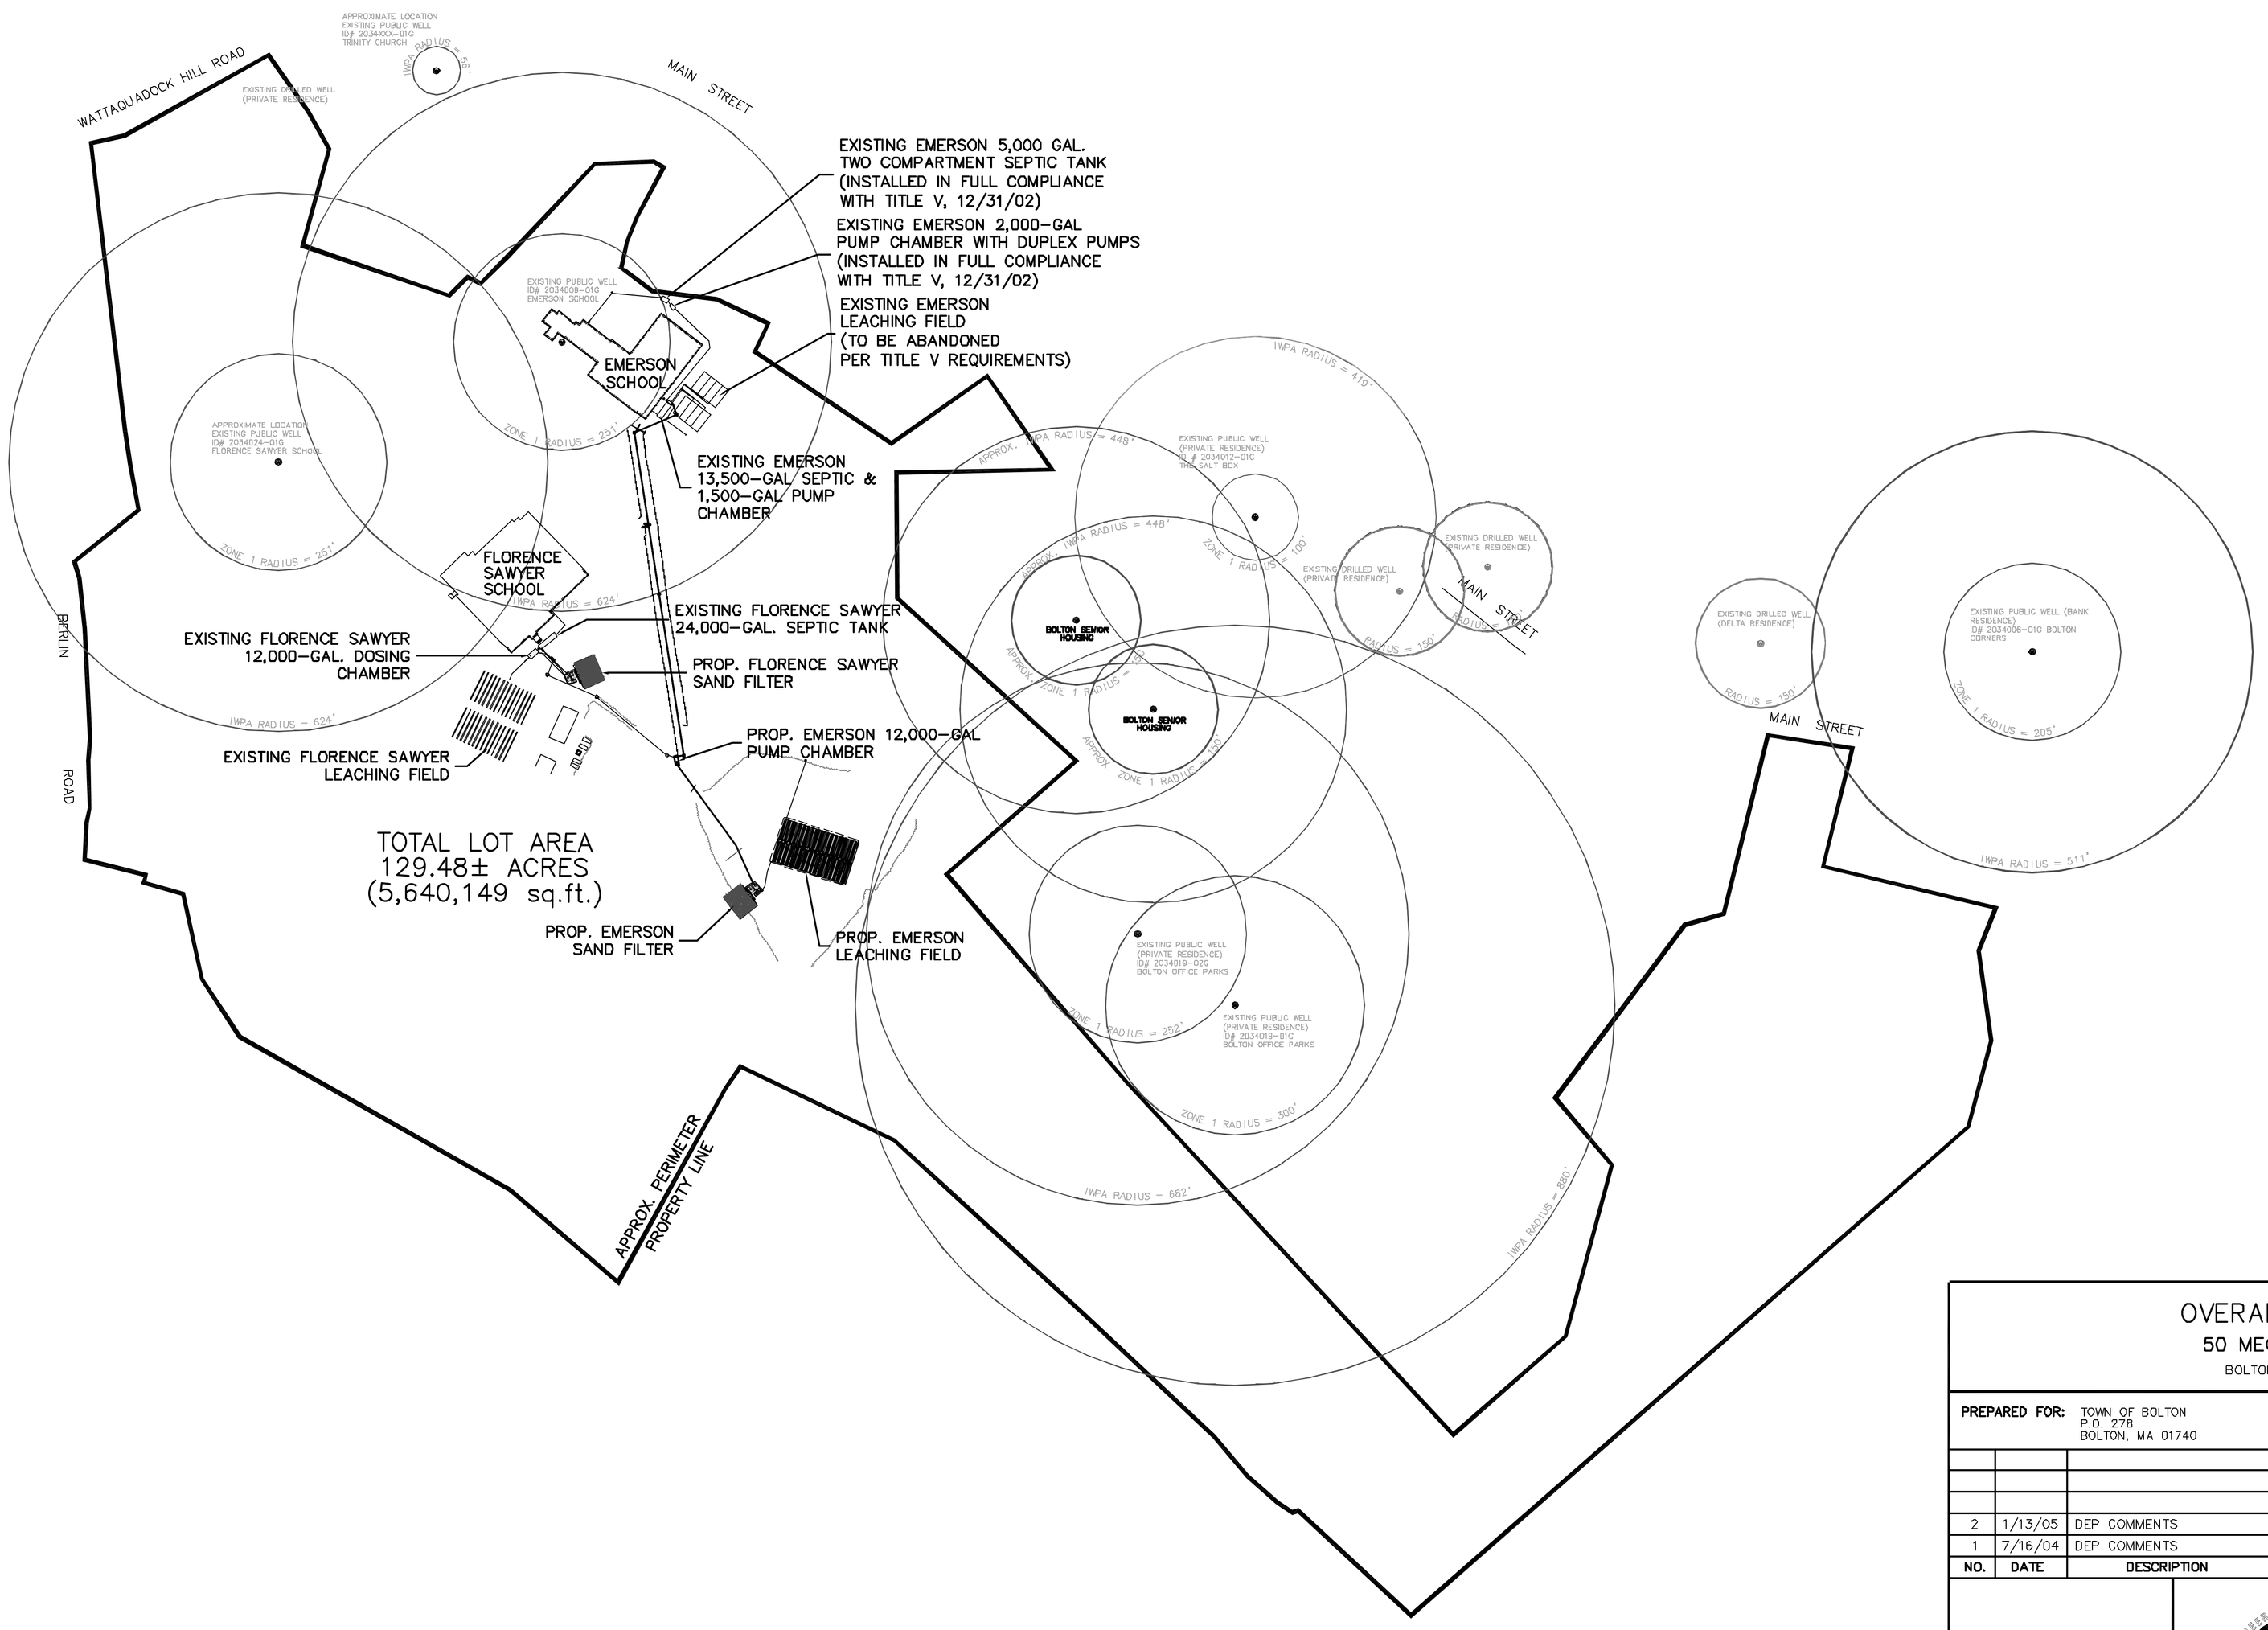

GRAPHIC SCALE

1" = 200'

0' 200' 400' 600'

OVERALL SITE PLAN

50 MECHANIC STREET

BOLTON, MASSACHUSETTS

PREPARED FOR: TOWN OF BOLTON
P.O. 27B
BOLTON, MA 01740

TEL: (978) 779-2297
DATE: MARCH 31, 2004

NO.	DATE	DESCRIPTION	BY		
				DESIGN BY:	BJD FEB 04
				DRAWN BY:	BJD FEB 04
2	1/13/05	DEP COMMENTS	LRD		
1	7/16/04	DEP COMMENTS	GSR	CHECKED BY:	CDM 10/28/04

DUCHARME & WHEELER, INC.

1092 MAIN STREET, P.O.BOX 428, BOLTON, MA., 01740

COPYRIGHT DUCHARME & WHEELER, INC. 2004 | SHEET 2 OF 29 | J.N.2421