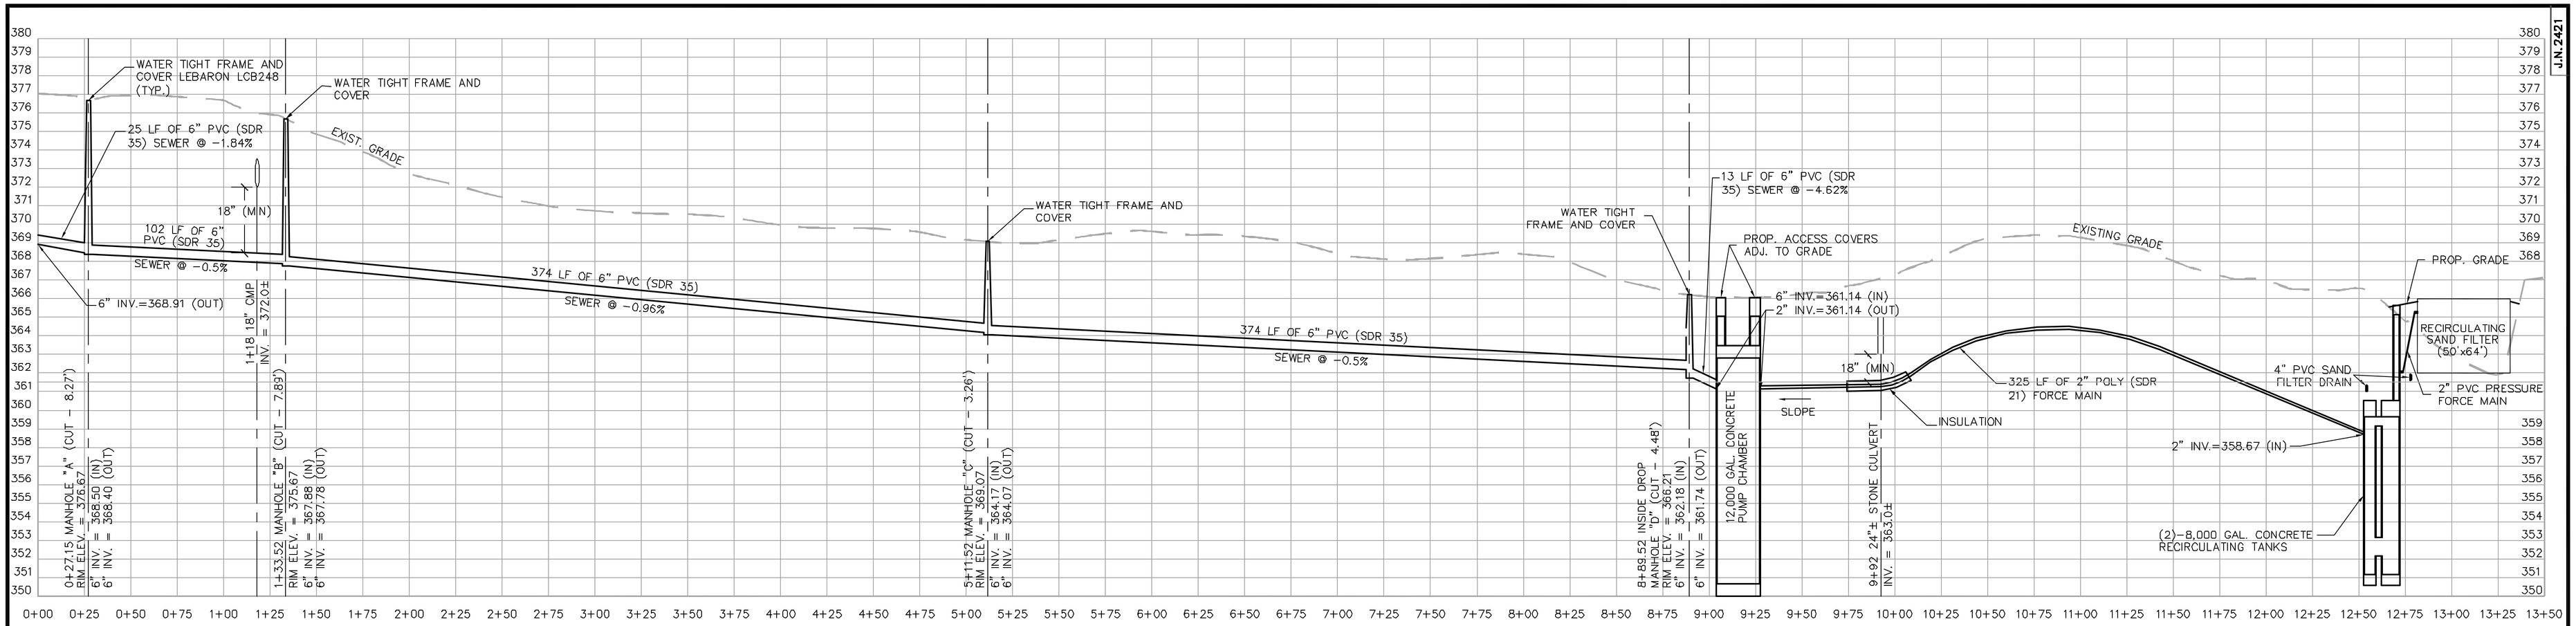


## EMERSON PROFILE "C"

SCALE: (HORIZONTAL) 1" = 40'
(VERTICAL) 1" = 4'

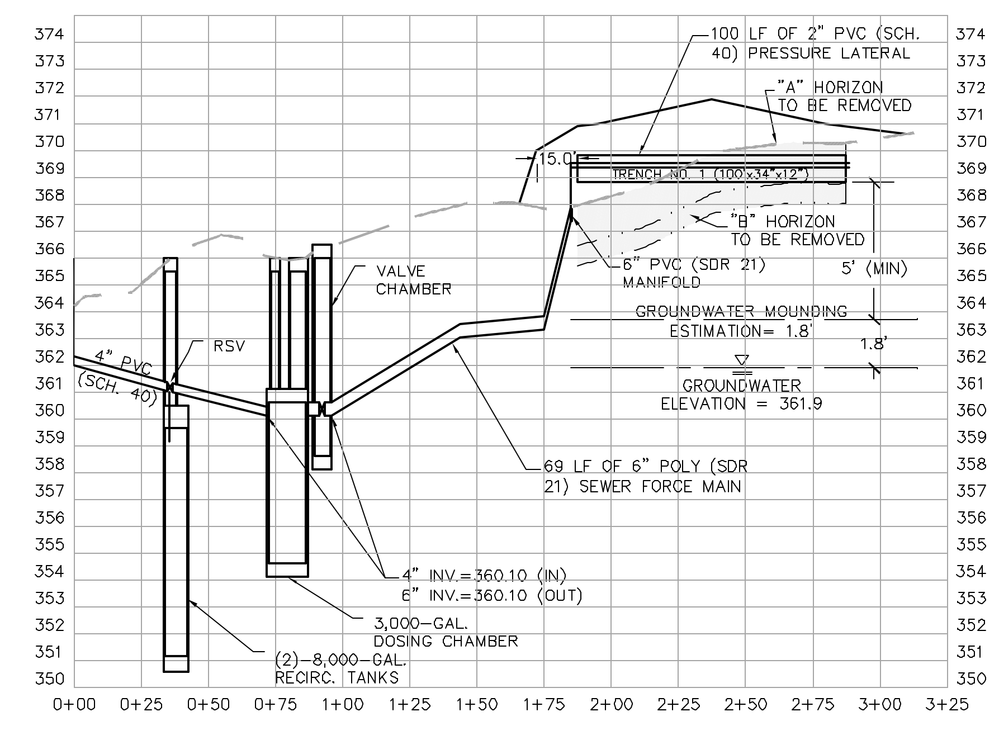


## EMERSON PROFILE "D"

SCALE: (HORIZONTAL) 1" = 40'
(VERTICAL) 1" = 4'

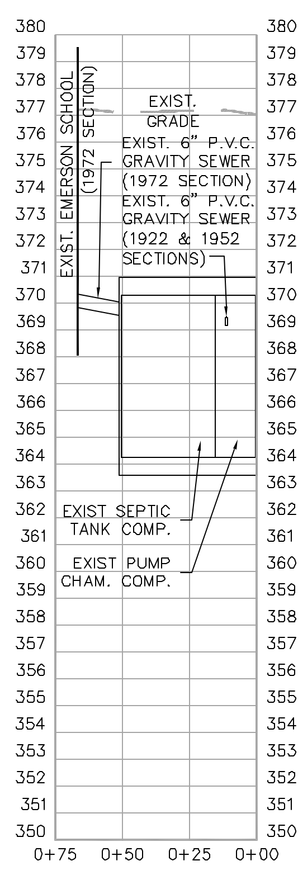


## EXISTING EMERSON PROFILE "A"

SCALE: (HORIZONTAL) 1" = 40'
(VERTICAL) 1" = 4'

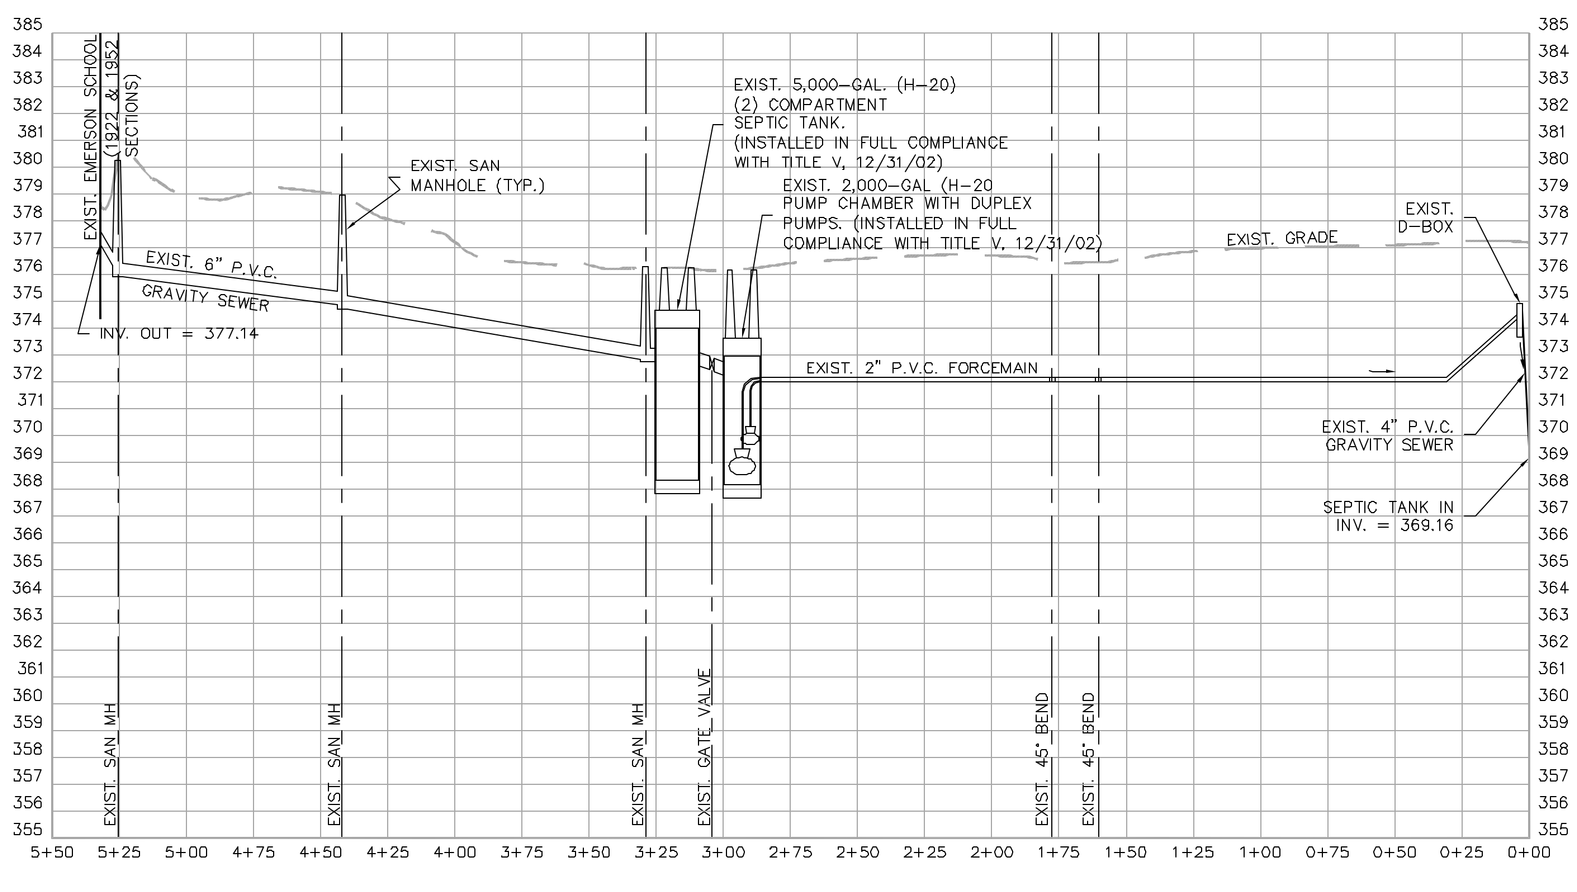


## EXISTING EMERSON PROFILE "B"

SCALE: (HORIZONTAL) 1" = 40'
(VERTICAL) 1" = 4'

# EMERSON SCHOOL SYSTEM PROFILES

## 50 MECHANIC STREET

BOLTON, MASSACHUSETTS

**PREPARED FOR:** TOWN OF BOLTON
P.O. 278
BOLTON, MA 01740

**TEL:** (978) 779-2297
**DATE:** MARCH 31, 2004

| NO. | DATE | DESCRIPTION | BY |
|---|---|---|---|
| | | | |
| | | | |
| | | | |
| 2 | 1/13/05 | DEP COMMENTS | LRD |
| 1 | 7/16/04 | DEP COMMENTS | GSR |

| | |
|---|---|
| DESIGN BY: | BJD FEB 04 |
| DRAWN BY: | BJD FEB 04 |
| CHECKED BY: | CDM 10/28/04 |

DUCHARME & WHEELER, INC.
1092 MAIN STREET, P.O.BOX 428, BOLTON, MA., 01740

COPYRIGHT DUCHARME & WHEELER, INC. 2004