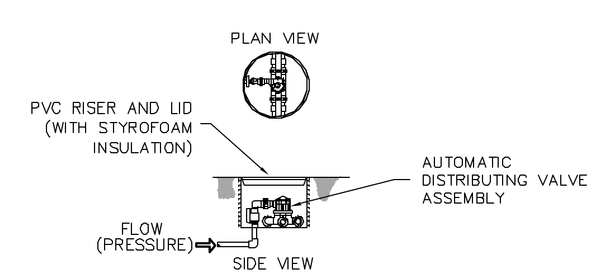

DISTRIBUTING VALVE

NOT TO SCALE
ORENCO SYSTEMS INC. MODEL V6404

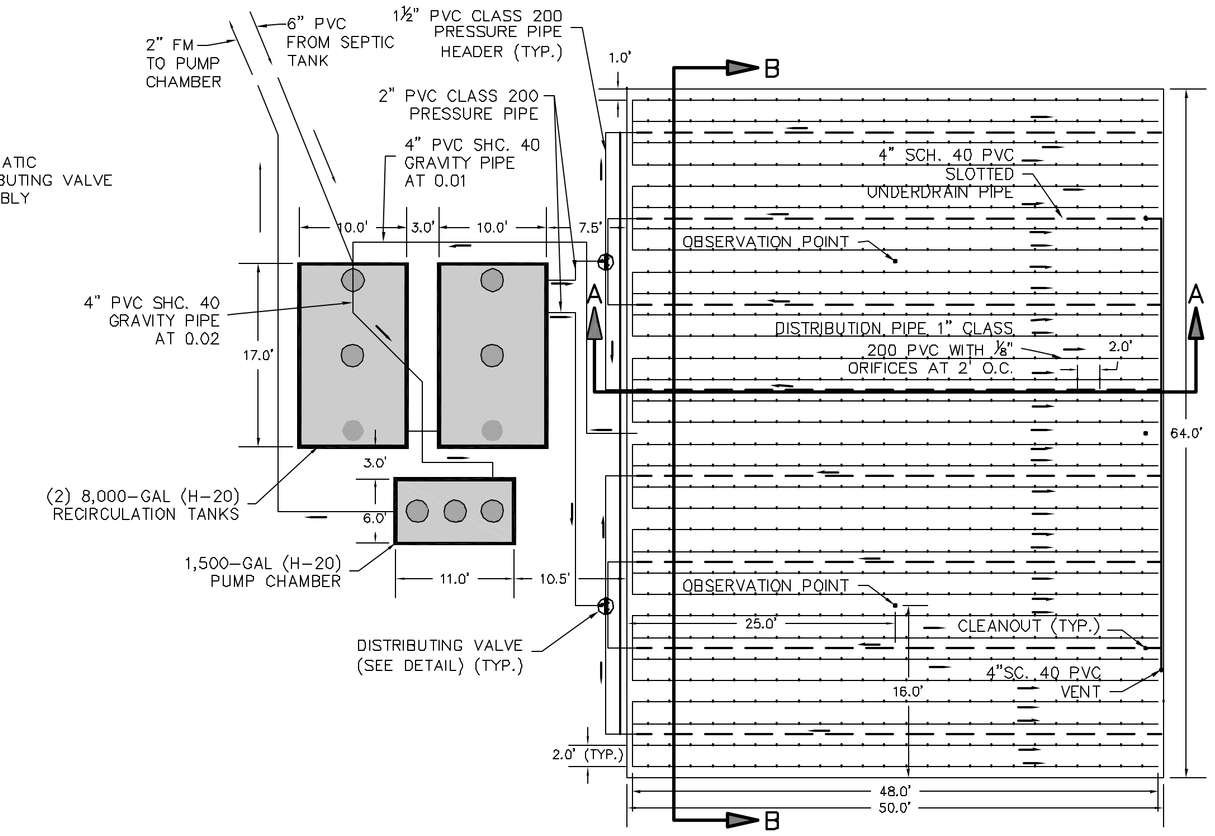

FLORENCE SAWYER RECIRULATING SAND FILTER PLAN VIEW

(SCALE: 1" = 10')

FOR SECTION VIEW SEE SHEET 19 OF 29

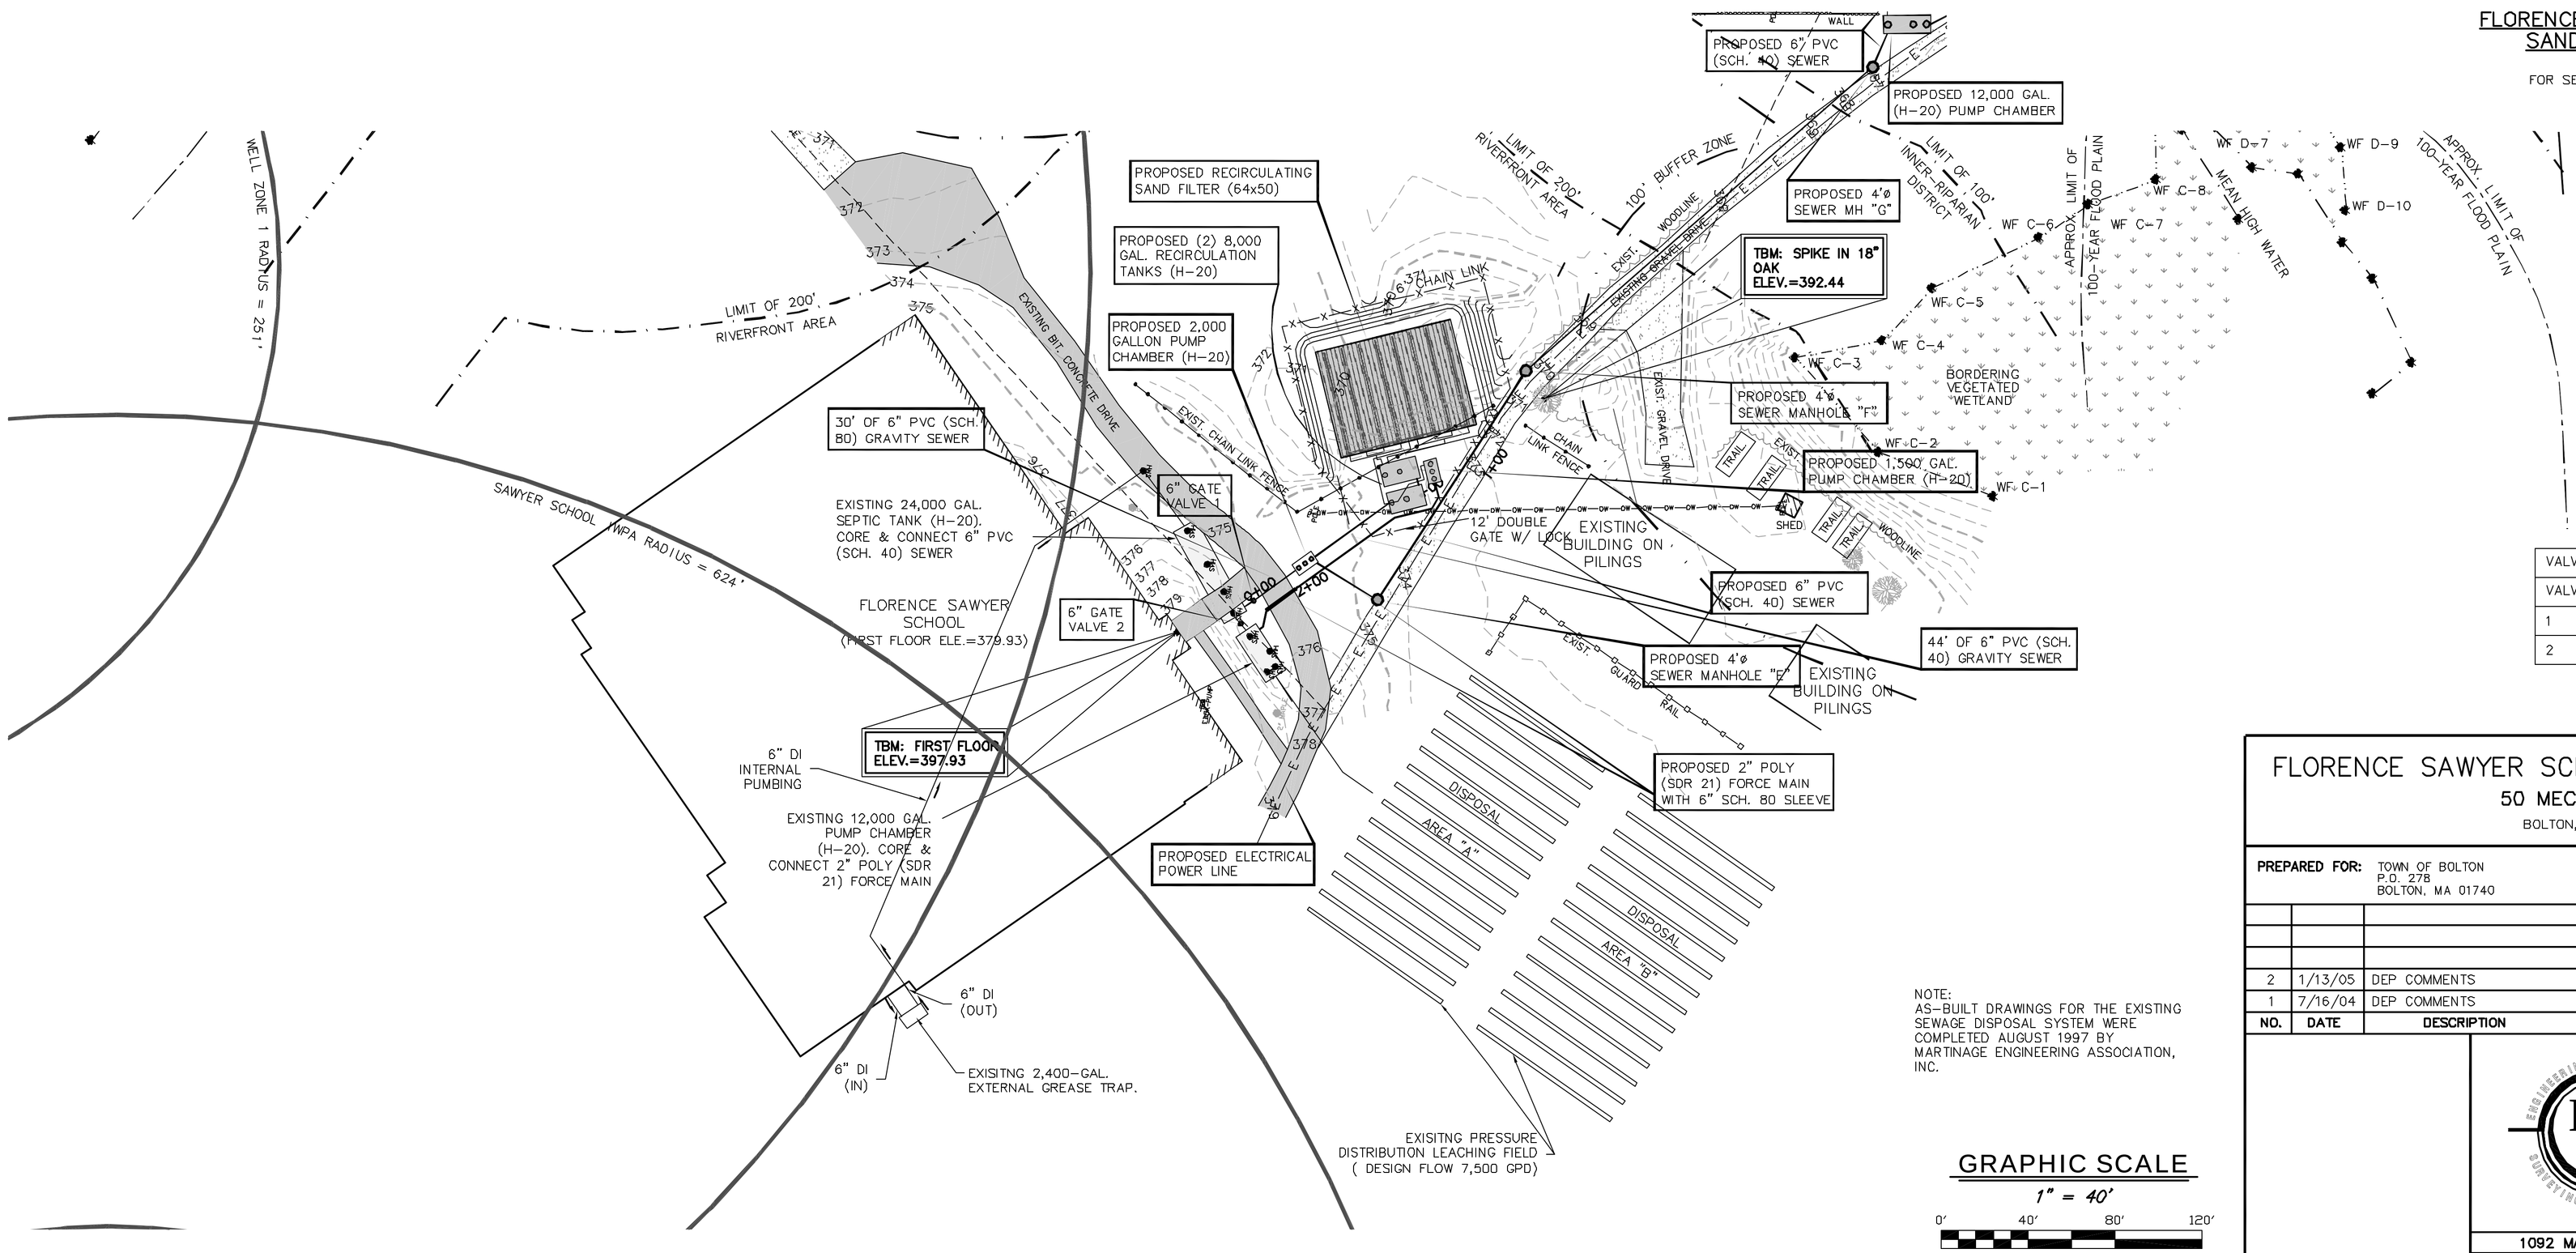

VALVE NOTES:			
VALVE #	SIZE	TYPE	DESCRIPTION
1	6"	D.I. GATE	NORMALLY OPEN
2	6"	D.I. GATE	NORMALLY CLOSED

NOTE:
AS-BUILT DRAWINGS FOR THE EXISTING SEWAGE DISPOSAL SYSTEM WERE COMPLETED AUGUST 1997 BY MARTINAGE ENGINEERING ASSOCIATION, INC.

GRAPHIC SCALE

1" = 40'

0' 40' 80' 120'

FLORENCE SAWYER SCHOOL – SITE LAYOUT PLAN

50 MECHANIC STREET

BOLTON, MASSACHUSETTS

PREPARED FOR: TOWN OF BOLTON
P.O. 27B
BOLTON, MA 01740

TEL: (978) 779-2297
DATE: MARCH 31, 2004

NO.	DATE	DESCRIPTION	BY		
				DESIGN BY:	BJD FEB 04
				DRAWN BY:	BJD FEB 04
2	1/13/05	DEP COMMENTS	LRD		
1	7/16/04	DEP COMMENTS	GSR	CHECKED BY:	CDM 10/28/04

DUCHARME & WHEELER, INC.

1092 MAIN STREET, P.O.BOX 428, BOLTON, MA., 01740

COPYRIGHT DUCHARME & WHEELER, INC. 2004 | SHEET 11 OF 29 | J.N.2421